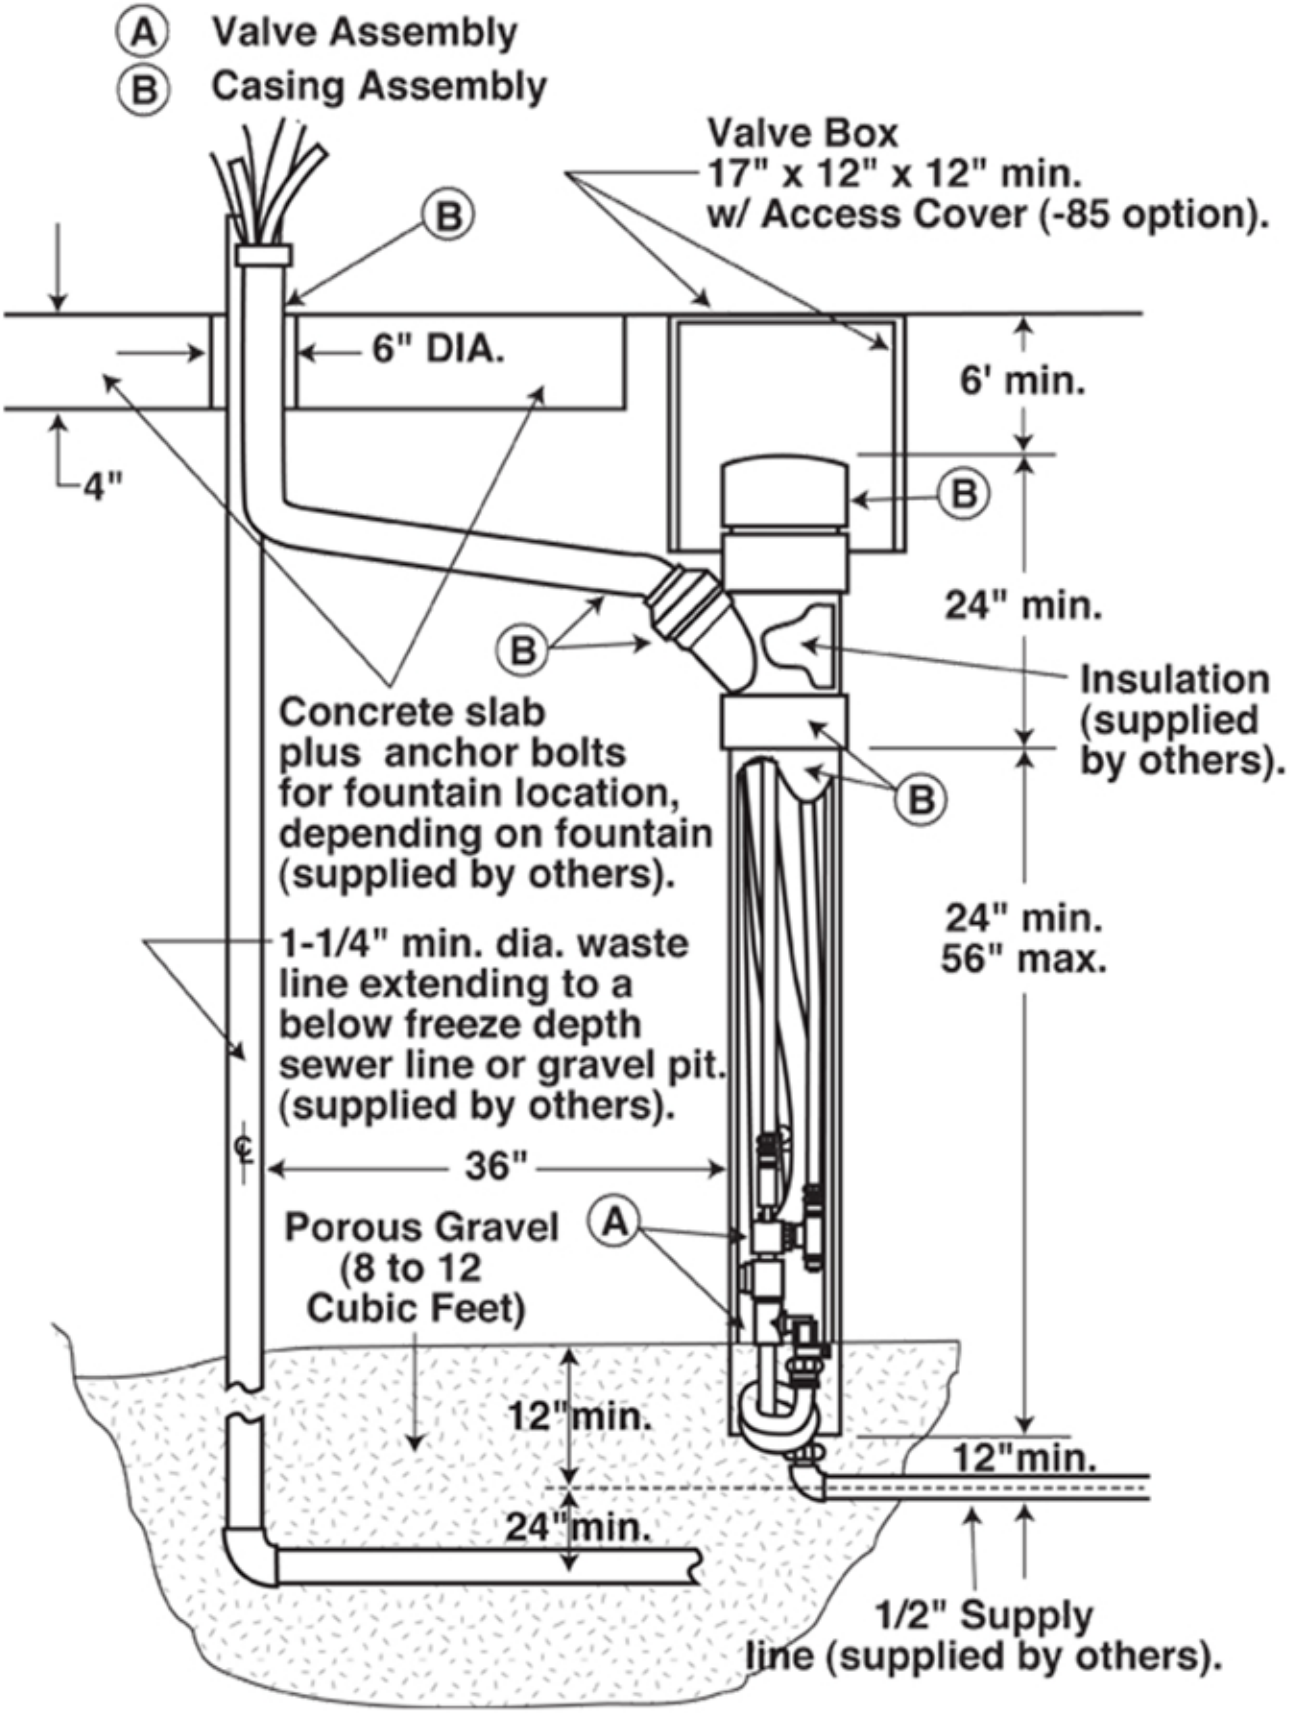
A Valve Assembly
B Casing Assembly
Valve Box
17" x 12" x 12" min.
w/ Access Cover (-85 option).
B
6" DIA.
6' min.
4"
B
24" min.
B
Insulation
(supplied
by others).
Concrete slab
plus anchor bolts
for fountain location,
depending on fountain
(supplied by others).
B
24" min.
56" max.
1-1/4" min. dia. waste
line extending to a
below freeze depth
sewer line or gravel pit.
(supplied by others).
36"
Porous Gravel
(8 to 12
Cubic Feet)
A
12"min.
12"min.
24"min.
1/2" Supply
line (supplied by others).